86
59

THE COMMONWEALTH OF MASSACHUSETTS
DEPARTMENT OF PUBLIC WORKS

TOWN OF DANVERS

Plan of Proposed Drainage System and Outlet

ABOUT STA 59+60 ON THE 1919 STATE HIGHWAY LALOUT

SCALE 80 FEET TO THE INCH

APRIL 13, 1931

CHIEF ENGINEER

PLAN BOOK 59 PLAN 86

ESSEX REGISTRY OF DEEDS, SO DIST,
SALEM, MASS
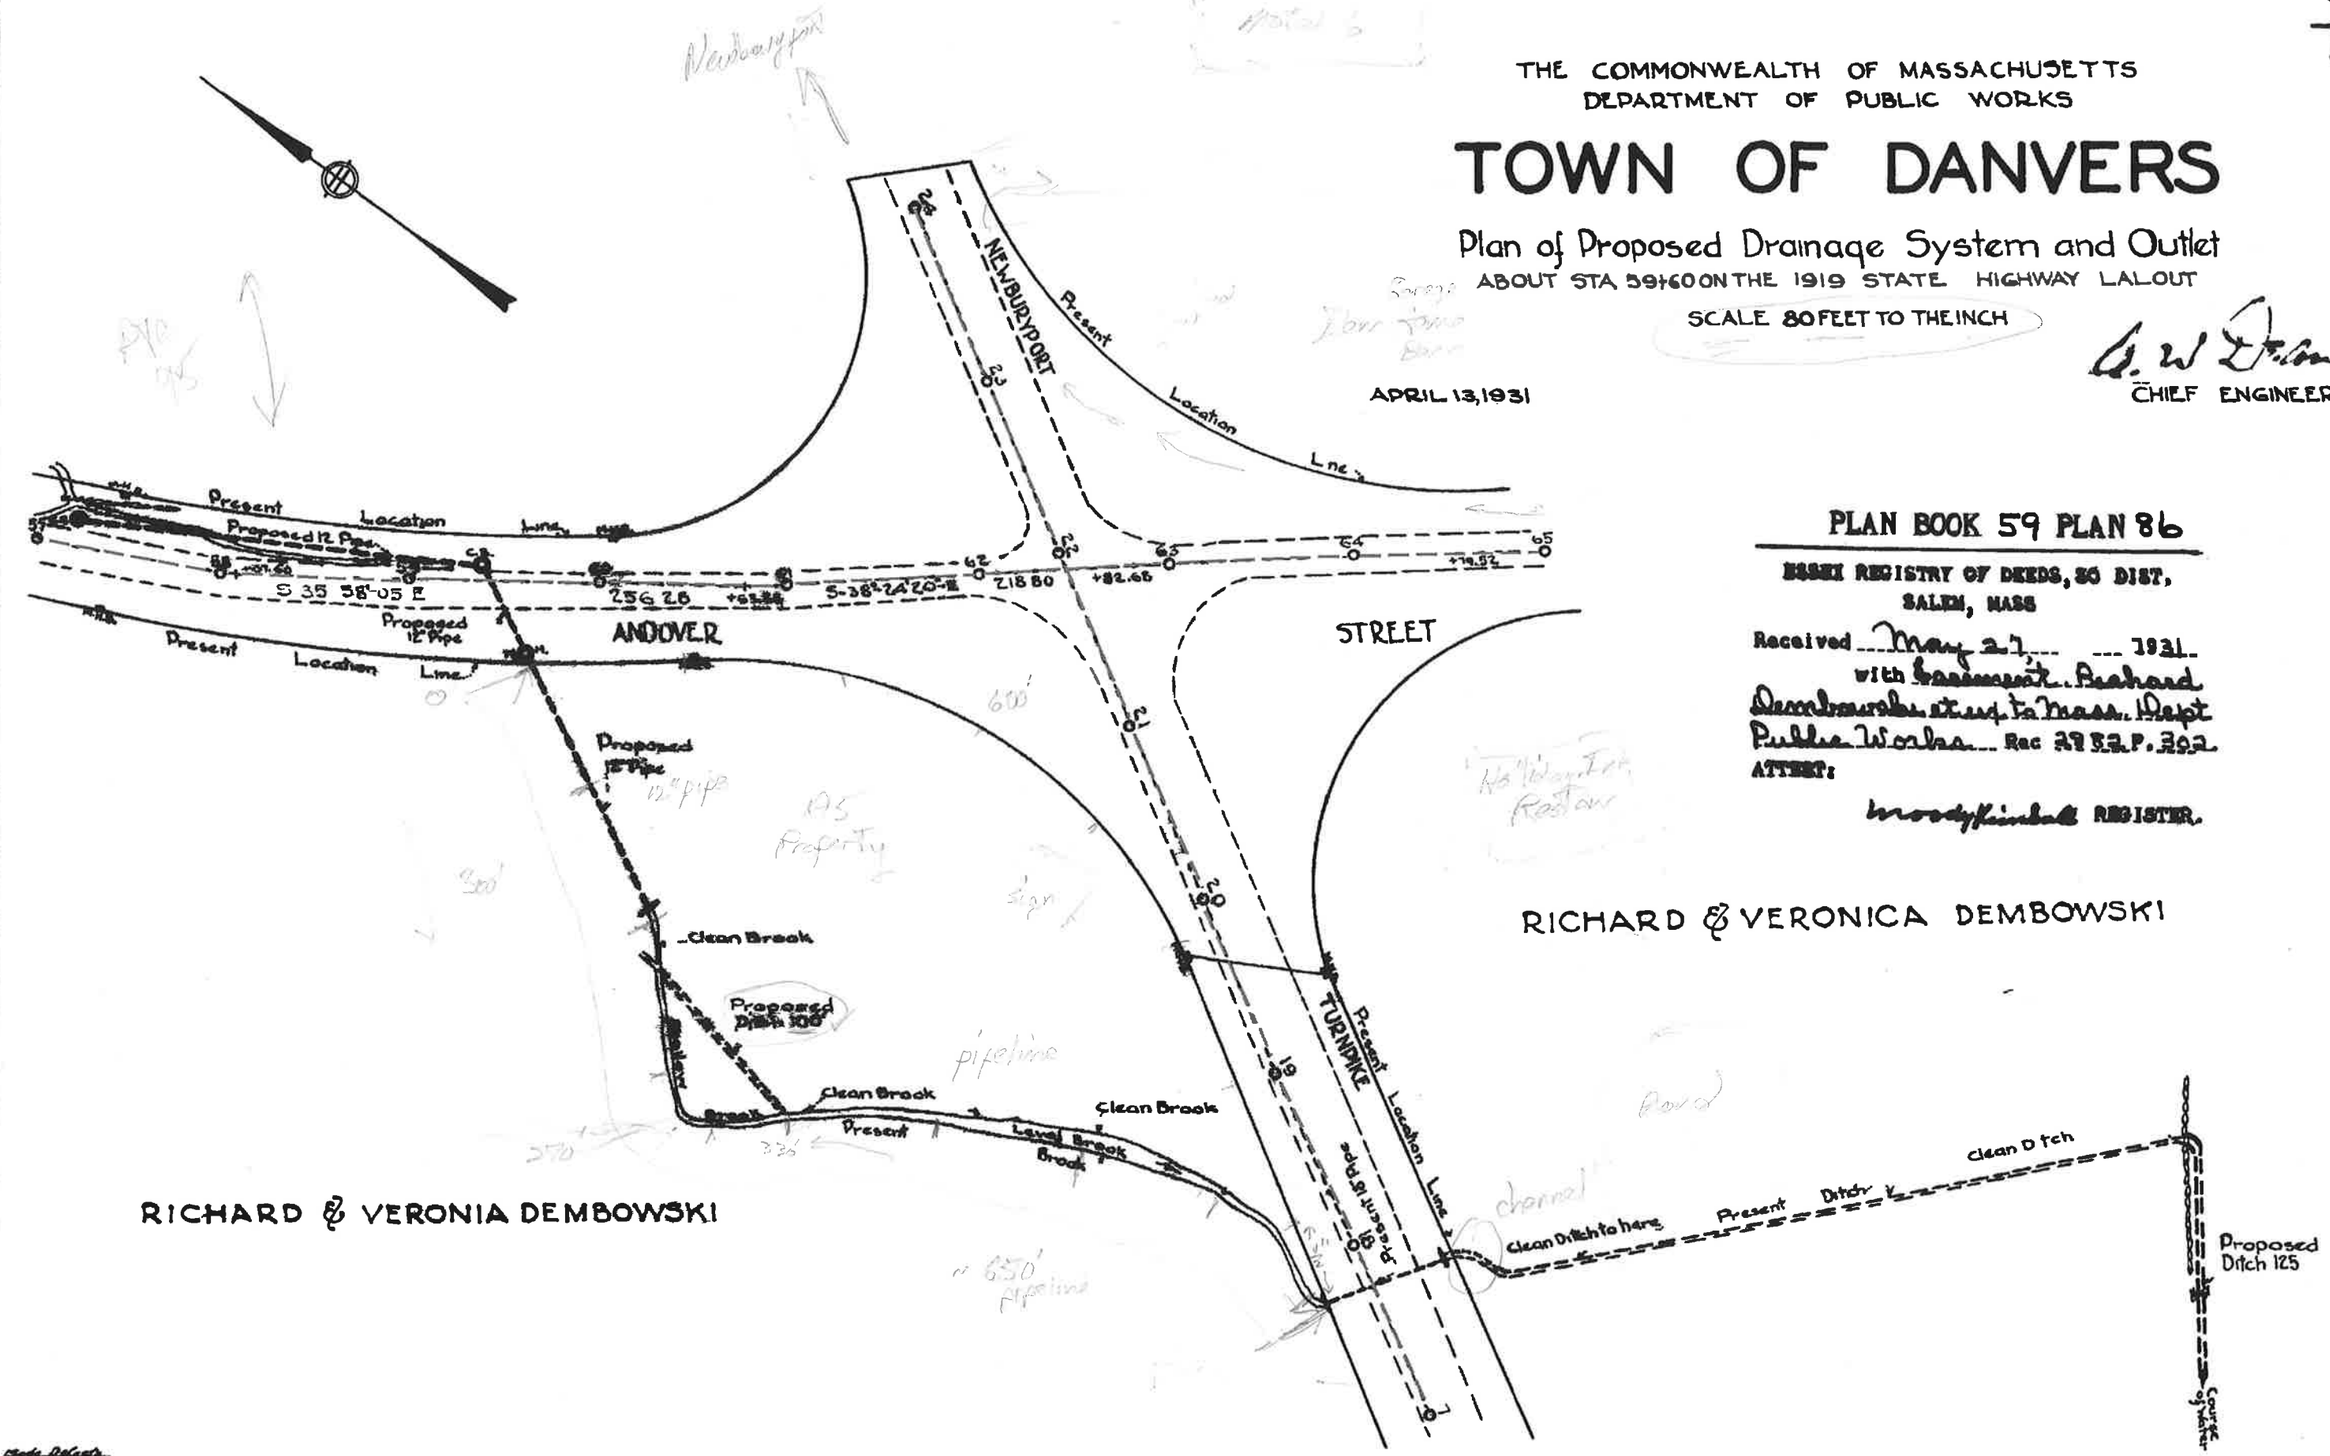
Received May 27, 1931
with Easement Richard Dembowski et ux to Mass. Dept Public Works Rec 2793 P. 302
ATTEST:
REGISTER.